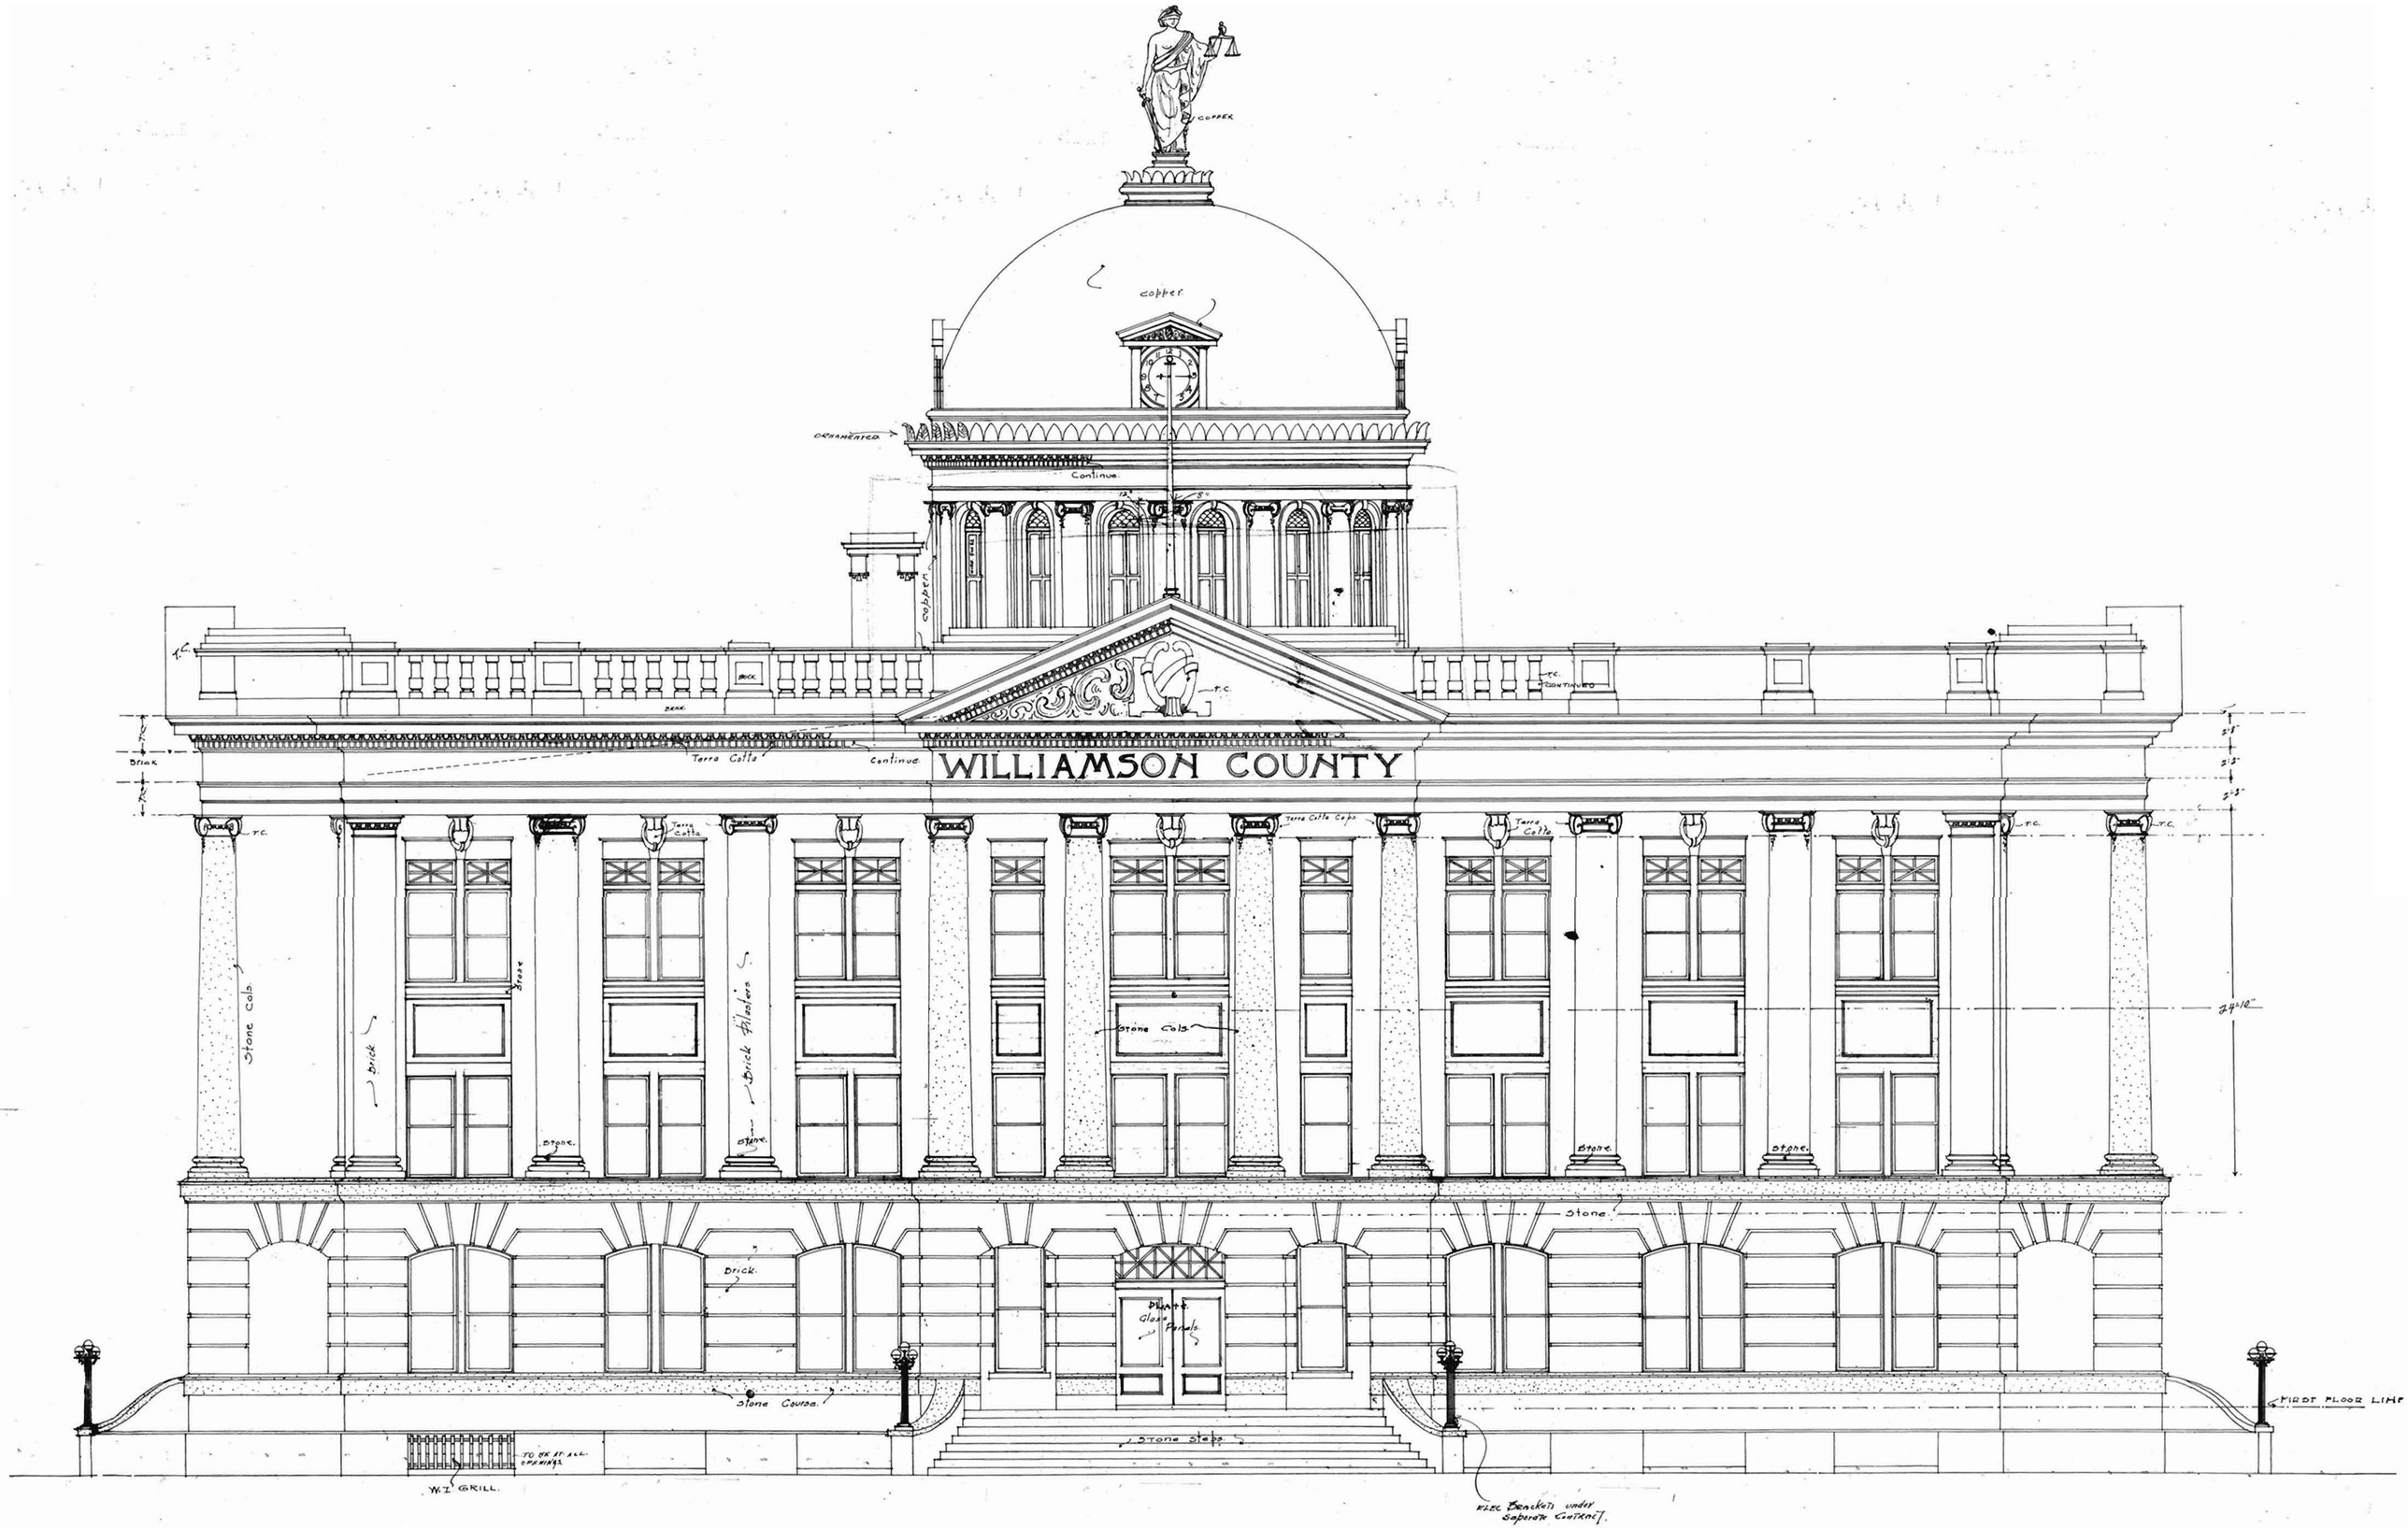
copper
copper
ornamented
Continue.
copper
T.C.
Brick
Terra Cotta
Continue.
WILLIAMSON COUNTY
T.C.
Terra Cotta
Terra Cotta Cap
Terra Cotta
T.C.
T.C.
Stone Cols.
Brick
Stone
Brick Pilasters
Stone
Stone
Stone Cols.
Stone
Stone
Stone
Stone
Brick.
Plate Glass Panels
Stone Course.
Stone steps
FIRST FLOOR LINE
TO BE AT ALL OPENINGS
W.I. GRILL.
WIRE Brackets under Separate Contract.